NAME OF WORK : IMPROVEMENTS TO ROADS AND DRAIN BALANCE CROSS ROADS OF CHIKKADINNE IN ATTUR IN WARD NO.03

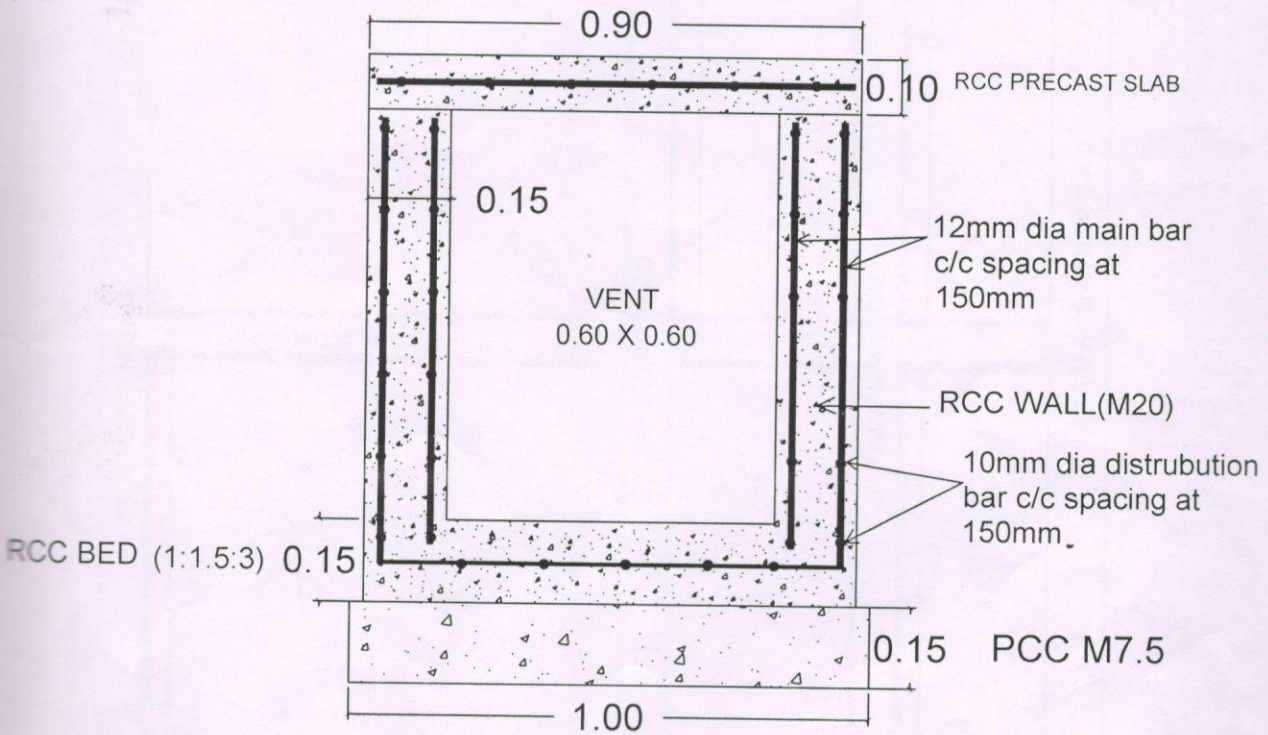

CROSS SECTION OF RCC DRAIN

AE

Asst. Executive Engineer
Project Division
Yelahanka Zone
Bangalore

NAME OF WORK : IMPROVEMENTS TO ROADS AND DRAIN BALANCE CROSS ROADS OF CHIKKADINNE IN ATTUR IN WARD NO.03

KEY : NOT TO SCALE

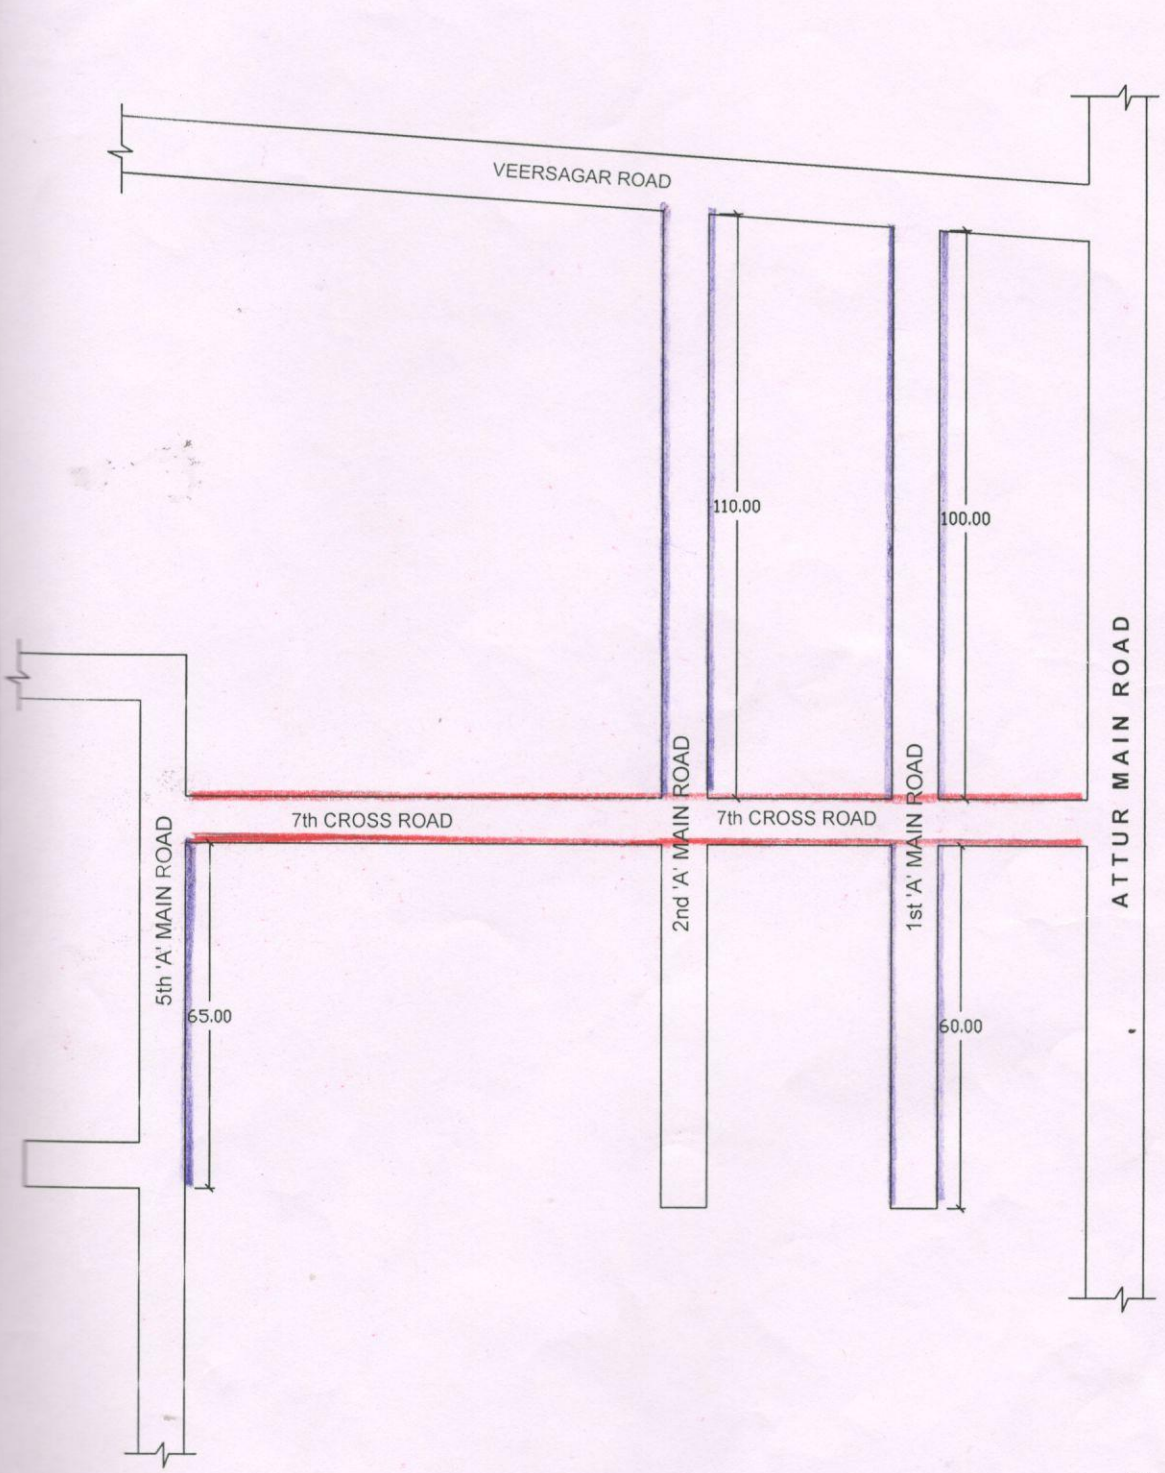

INDEX

- DESILTING DRAIN
- RCC DRAIN

Assistant Engineer
Ward No.03
B.B.M.P

Assistant Executive Engineer
Yelahanka New Town Sub Division
B.B.M.P

Asst. Executive Engineer
Project Division
Yelahanka Zone
Bangalore